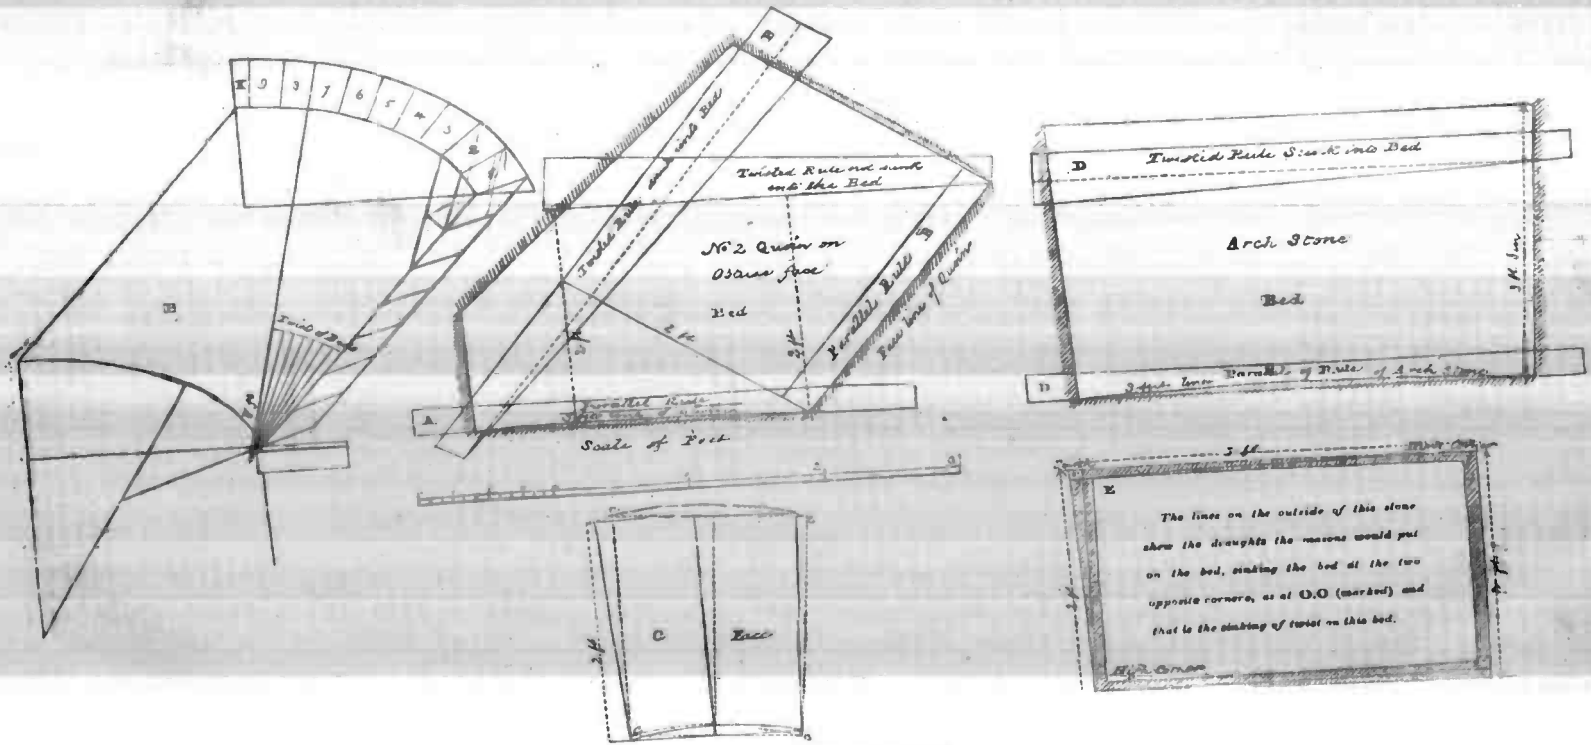
K 9 8 7 6 5 4 3 2 1
B
Twist of Bed
Twisted Rule and sunk into the Bed
No 2 Quoin on Obtuse face
Bed
Parallel Rule
Face line of Quoin
Scale of Feet
C Face
D Twisted Rule Sunk into Bed
Arch Stone
Bed
E
The lines on the outside of this stone shew the draughts the masons would put on the bed, making the bed at the two opposite corners, as at O.O (marked) and that is the slanting of twist on this bed.

SKEW ARCH DIAGRAMS.